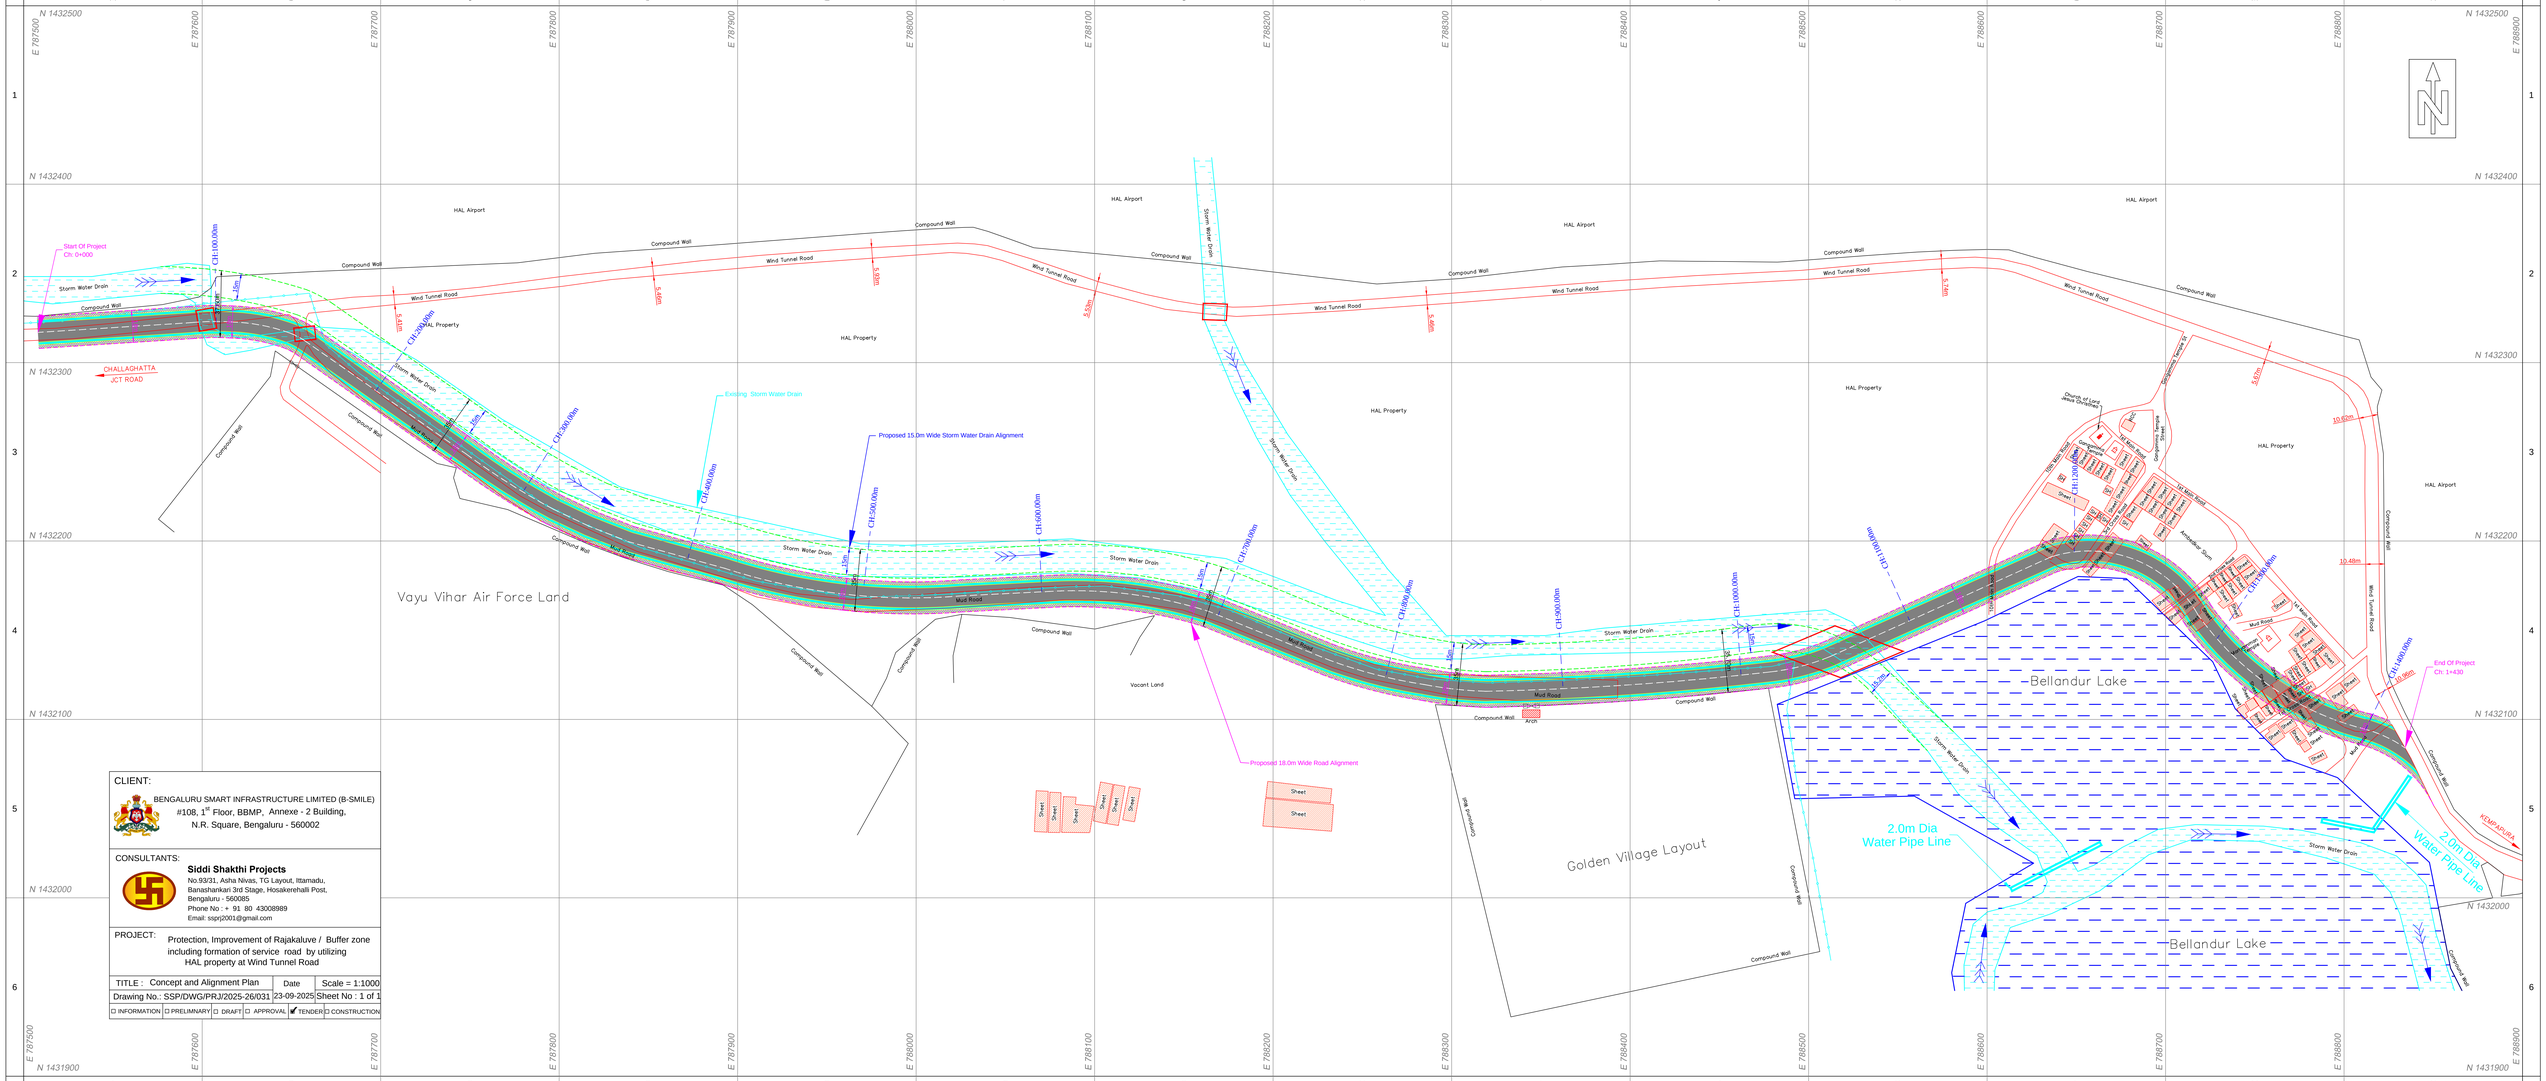

CLIENT:

BENGALURU SMART INFRASTRUCTURE LIMITED (B-SMILE)
#108, 1st Floor, BBMP, Annexe - 2 Building,
N.R. Square, Bengaluru - 560002

CONSULTANTS:

Siddi Shakthi Projects
No.93/31, Asha Nivas, TG Layout, Ittamadu,
Banashankari 3rd Stage, Hosakerehalli Post,
Bengaluru - 560085
Phone No : + 91 80 43008989
Email: sspr2001@gmail.com

PROJECT: Protection, Improvement of Rajakaluve / Buffer zone including formation of service road by utilizing HAL property at Wind Tunnel Road

TITLE : Concept and Alignment Plan		Date	Scale = 1:1000
Drawing No.: SSP/DWG/PRJ/2025-26/031		23-09-2025	Sheet No : 1 of 1
☐ INFORMATION	☐ PRELIMINARY	☐ DRAFT	☐ APPROVAL	☑ TENDER	☐ CONSTRUCTION